



Permit #F00165528

FilmL.A., Inc.
6255 W Sunset Blvd, 12th Floor
Hollywood, CA 90028
t: (213)977-8600 - f: (213)977-8601
www.filmla.com

Summary Information

Permit No: F00165528

Type of Permit: FILMING

Release Date: 10/12/2020

Production Company MAMAG STUDIOS LLC

Producer Sylvia M. Zakhary

Insured Company Name MAMAG STUDIOS LLC

Director Elliott Sellers

Contact Phone No. 1 646-322-5325

1st AD TBD TBD

Contact Phone No. 2

Fax

Production Manager Sarah El Khawand

Address 4 HOLLIS RD

FilmL.A. Coordinator Cody Penwell

E BRUNSWICK, New Jersey 08816

Location Manager Sarah El Khawand

Production Title FREEZE TAG

Primary Phone Mobile - 661-234-6947

Type of Production Music Video

Secondary Phone

Location Assistant Sarah El Khawand

Primary Phone Mobile - 661-234-6947

Secondary Phone

Fees

Posting Max \$483.00

Total Permit Fee \$1,752.00

Notification Charge \$173.00

Number of Locations 2

FILMLA NON-REFUNDABLE FILM APPLICATION FEE \$699.00

LA CITY LANE AND STREET CLOSURE FEE \$312.00

LA CITY FIRE DEPARTMENT SPOT CHECK SURCHARGE \$85.00



Summary Information

Location

Location 1 of 2

Page 1 of 2

Permit Number F00165528
Production Company MAMAG STUDIOS LLC
Insured Company MAMAG STUDIOS LLC
Production Title FREEZE TAG

Location Manager Sarah El Khawand
Primary Phone Mobile - 661-234-6947
Secondary Phone

Location Address 3907 Grayburn Ave, Los Angeles, CA, 90008

Location Type Street

Film Dates 10/13/2020 - 10/13/2020 08:00 - 20:00 1 day

Open or Closed to the Public Open

Generic Conditions *** MUST COMPLY WITH ATTACHED REOPENING PROTOCOL FOR MUSIC, TELEVISION AND FILM PRODUCTION: APPENDIX J EFFECTIVE AS OF FRIDAY, JUNE 12, 2020.***
 THE CONSUMPTION OF ALCOHOLIC BEVERAGES AND THE USE OF DRUGS, INCLUDING MARIJUANA, ON LOCATION BY ANY CAST, CREW, OR INVITED GUESTS IS STRICTLY PROHIBITED.
 *Certain service and personnel fees required by jurisdictional agencies are not collected by FilmL.A. Any such fees must be paid directly to the appropriate agency, and a separate invoice will be provided to the permittee.
 Community Survey Obtained
 Equipment staging and vehicles may park on one side of the street only.
 Must Maintain 5' Clearance on Sidewalks/Walkways
 Must maintain local/emergency access
 No cast or crew parking on area streets
 No interference with merchant activity.
 Notify LAPD Southwest Division (213) 485-2582 and comm. (213) 978-6552 1/2 hour prior to any gunfire, brandishing weapons, special effects or simulated emergency or criminal activity.
 Number of uniformed officers listed on the permit is a minimum requirement. Permittee remains responsible for deploying a sufficient number of uniformed officers to provide traffic and crowd control to ensure the safety of the film crew and the public.
 Traffic control must be done in accordance w/MUTCD
 Traffic Officers Required
 Uniformed officers shall have a copy of the film permit in their possession and are required to confirm that all traffic control signage devices are in place.

Please see attached document Edgehill (closure) btwn Degnan to 39th St - Mamag Studios 8a-8p.pdf

Equipment on Location	Type	Quantity	Personnel on Location	Type	Quantity
	Cast/Crew vehicles	5		Cast	15
	Vans	1		Crew	12
				Off-Duty/Retired LAPD Officer(s)	3

Filming Activities Equipment on sidewalk & street; Exterior models against scenery; Exterior motion without sound; Handheld equipment; Intermittent pedestrian control; Intermittent traffic control - 2 minutes standard; Talent in police uniforms;

Jurisdiction Political: Los Angeles City - Council District 10

Police: Los Angeles Police Department **Fire:** Los Angeles City

Approvals FILMLA. CLOSURES

LOS ANGELES CITY DEPARTMENT OF PUBLIC WORKS
 LOS ANGELES CITY POLICE DEPARTMENT

Jennifer Morelos
 Vanessa Martin
 Melissa Hernandez

Coordinator Note Covid Contact: Shane Palmer
 Phone: 504-621-0182

Parking Base Camp

Crew Parking



Summary Information

Location

Location 1 of 2

Page 2 of 2

Permit Number F00165528

Production Company MAMAG STUDIOS LLC

Insured Company MAMAG STUDIOS LLC

Production Title FREEZE TAG

Location Manager Sarah El Khawand

Primary Phone Mobile - 661-234-6947

Secondary Phone

Location Type : Filming Location

Location Type : Filming Location

Parking Notes

*CAST AND CREW TO RIDE-SHARE / CARPOOL TO LOCATION

*NO PARKING OF PERSONAL VEHICLES ON CITY STREETS, OR WITHIN
CLOSURE/POSTING

Posting "No Parking" signs B/S GRAYBURN AVE., 39TH ST. - EDGEHILL ST
B/S EDGEHILL DR. 39TH ST. - DEGNAN

Approximate Footage more than 1800

Log Number 289225

Date(s) 10/13/2020 to 10/13/2020

Time(s) 07:00 to 19:00

Lane / Full Closure FULL CLOSURE GRAYBURN AVE., 39TH ST. - EDGEHILL ST
FULL CLOSURE EDGEHILL DR. 39TH ST. - DEGNAN

Approximate Footage 0 - 300

Date(s) 10/13/2020 to 10/13/2020

Time(s) 08:00 to 20:00



Summary Information

Location

Location 2 of 2

Page 1 of 1

Permit Number F00165528
Production Company MAMAG STUDIOS LLC
Insured Company MAMAG STUDIOS LLC
Production Title FREEZE TAG

Location Manager Sarah El Khawand
Primary Phone Mobile - 661-234-6947
Secondary Phone

Location Address Crenshaw Blvd, Coliseum Blvd, Westside Ave, W Martin Luther King Jr. Blvd, Inclusive (Excluding Fwy/Hwy, State Roads, City Parks, School and Church Property, Special Condition Areas, LOS ANGELES COUNTY), Los Angeles, CA, 90008

Location Type Street

Film Dates 10/13/2020 - 10/13/2020 08:00 - 20:00 1 day

Open or Closed to the Public Open

Generic Conditions *** MUST COMPLY WITH ATTACHED REOPENING PROTOCOL FOR MUSIC, TELEVISION AND FILM PRODUCTION: APPENDIX J EFFECTIVE AS OF FRIDAY, JUNE 12, 2020.***
 THE CONSUMPTION OF ALCOHOLIC BEVERAGES AND THE USE OF DRUGS, INCLUDING MARIJUANA, ON LOCATION BY ANY CAST, CREW, OR INVITED GUESTS IS STRICTLY PROHIBITED.
 *Certain service and personnel fees required by jurisdictional agencies are not collected by FilmL.A. Any such fees must be paid directly to the appropriate agency, and a separate invoice will be provided to the permittee.
 All vehicles must be parked on private property
 GRID: Companies may briefly set-up on a sidewalk to film a vehicle in motion. However, no stopping and setting up without the prior approval of all affected business/residence owners.
 GRID: Filming activity may not exceed a two hour time frame in any location.
 GRID: It is the responsibility of the permittee to be aware of Special Condition areas, which are excluded from this grid location. A complete list of Special Condition areas can be found at www.Filmla.com
 GRID: Max of 5 equipment vehicles allowed, must be smaller than a 3 ton cube truck or a stake bed.
 GRID: May not interfere with filming activities of production companies in possession of location-specific permits, previously scheduled special events, or existing construction projects.
 GRID: Re-setting/ Adjustment of equipment while using Process trailers, Tow Dolly, Insert cars, Camera cars, Russian arm and the like, is required to be done on a basecamp lot.
 Must Maintain 5' Clearance on Sidewalks/Walkways
 Must maintain local/emergency access
 No cast or crew parking on area streets
 No interference with merchant activity.
 No interference with vehicular or pedestrian traffic
 No stopping and setting up in residential areas before 7am or after 10pm without prior approval
 No stopping or setting up in front of merchants or residents without prior approval

Equipment on Location	Type	Quantity	Personnel on Location	Type	Quantity
	Camera cars	1		Cast	4
				Crew	2
				Off-Duty/Retired LAPD Officer(s)	2

Filming Activities Equipment on sidewalk only.; Exterior establishing shots; Handheld equipment; Intermittent traffic control - 2 minutes standard; B-Roll;

Jurisdiction Political: Los Angeles City - Council District 08

Police: Los Angeles Police Department
Fire: Los Angeles City


Approvals LOS ANGELES CITY POLICE DEPARTMENT

Vincent Aguirre

Parking **Base Camp**
 Location Type : Filming Location

Crew Parking
 Location Type : Filming Location

ROAD CLOSED AHEAD W20-3	DETOUR AHEAD W20-2	ROAD CLOSED R11-2	NO LEFT TURN R3-1	NO RIGHT TURN R3-2	ROAD CLOSED TO THRU TRAFFIC R11-4	DETOUR M4-10(R)	DETOUR M4-10(L)
----------------------------	-----------------------	----------------------	----------------------	-----------------------	--------------------------------------	--------------------	--------------------

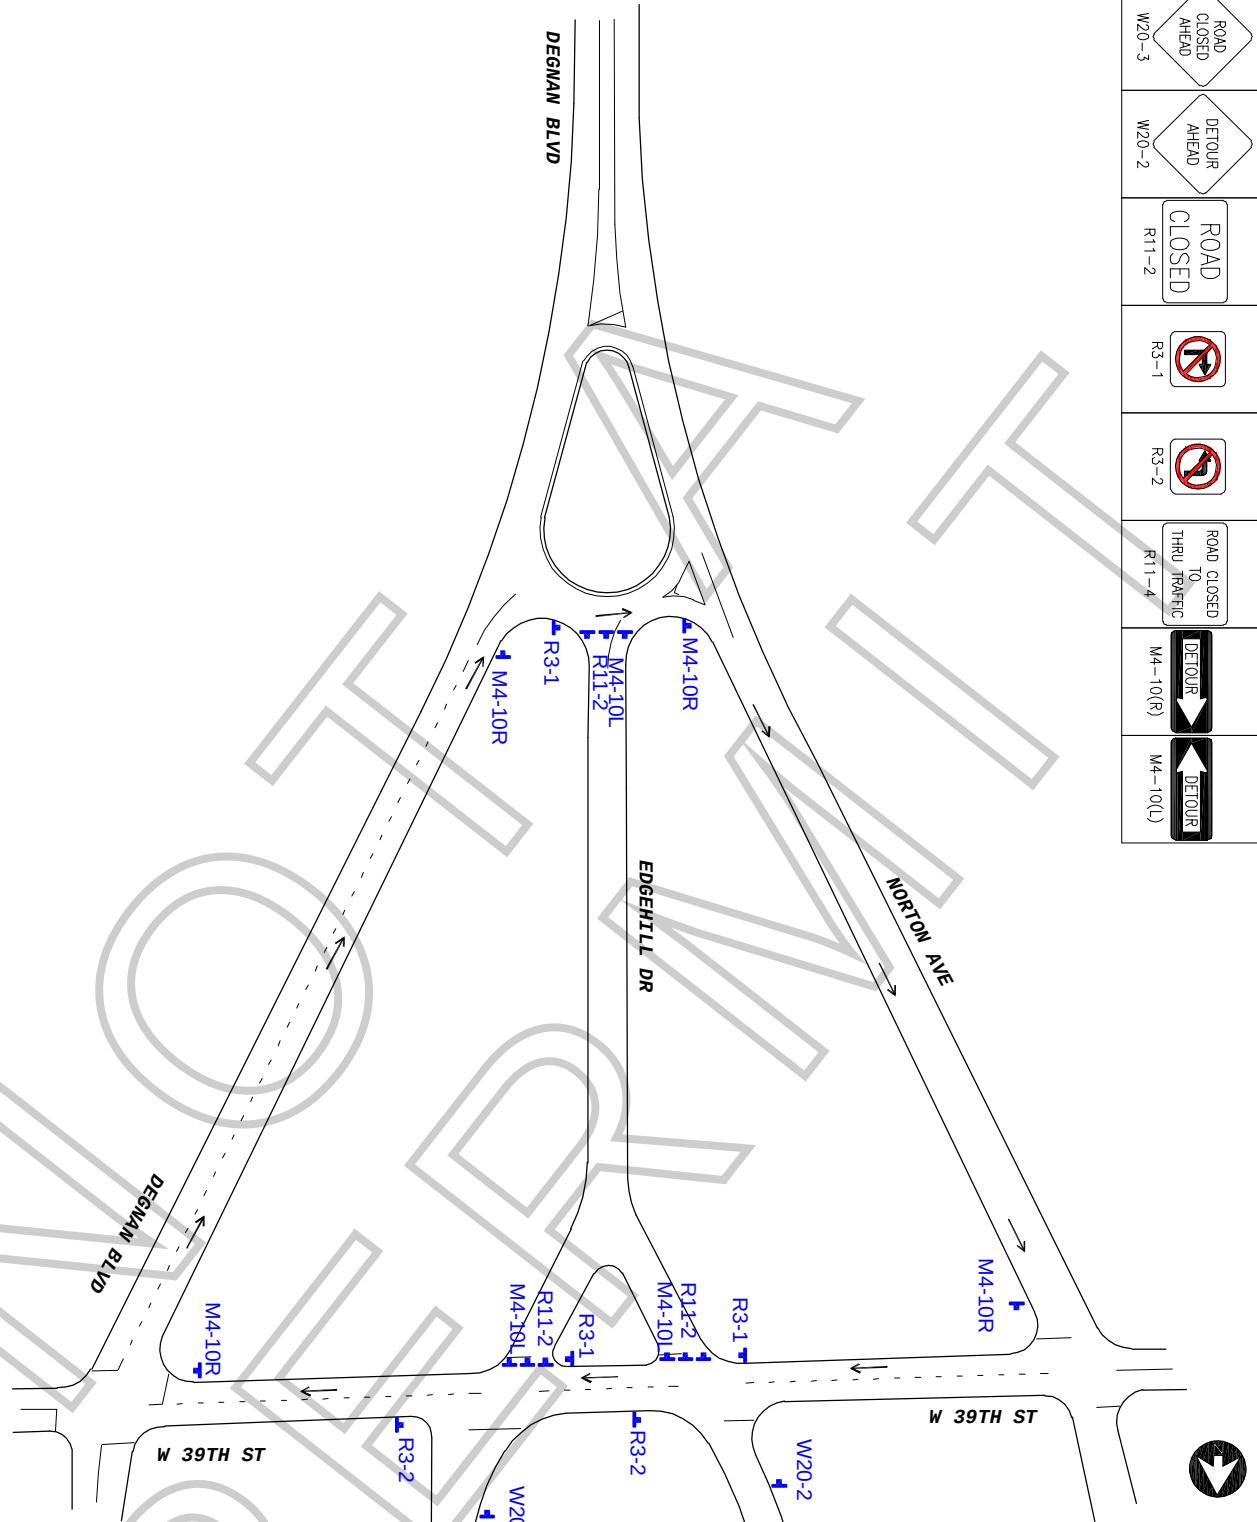

SYMBOL LEGEND	
	= 28" TRAFFIC CONE / 36" DELINEATOR
	= TYPE I BARRICADE W/ SIGN
	= FLASHING ARROW BOARD
	= HIGH LEVEL WARNING DEVICE
	= SIGNALIZED INTERSECTION
	= EXISTING DRIVEWAY
	= DIRECTION OF TRAFFIC

WORK ZONE TRAFFIC CONTROL PLAN GENERAL NOTES

1. ALL SIGNING, STRIPING, AND TRAFFIC CONTROL DEVICES SHALL BE IN ACCORDANCE WITH THE LATEST EDITIONS OF THE CALIFORNIA MANUAL ON UNIFORM TRAFFIC CONTROL DEVICES (CAMUTCD), W.A.T.C.H. MANUAL, CALTRANS STANDARDS PLANS, CALTRANS STANDARD SPECIFICATIONS, AND/OR AS DIRECTED BY THE PERMIT ENGINEER.
2. THERE WILL BE NO INTERFERENCE WITH TRAFFIC SIGNALS OR CROSSWALKS.
3. CONES WILL BE 28" MINIMUM HEIGHT AND HAVE REFLECTORIZED SLEEVES FOR NIGHT WORK.
4. POLICE WILL DIRECT TRAFFIC IF NECESSARY.

ALL TRAFFIC CONTROL WILL BE INSTALLED TO MEET OR EXCEED THE MOST CURRENT CAMUTCD AND WATCH MINIMUM REQUIREMENTS

DATE & TIME: 10-13-2020 FROM 08:00 HOURS TO 20:00 HOURS	
TOP FOR: MAMAG STUDIOS "FREEZE TAG"	
LOCATION: FULL CLOSURE OF EDGEHILL DR FROM DEGMAN BLVD TO 39TH ST CITY OF LOS ANGELES, CA	
TOP PREPARED BY: TRANSPORTATION SERVICES 300 S. GREENWOOD AVE MONTREIL, CA 90040 CITY OF LOS ANGELES CITY OF LOS ANGELES	CONTACTS: SARAH EL KHAYAND 661.234.6947
DRAFTER: EDY RAMIREZ N.T.S.	FILED IN: DATE: 1-2-20 TIME CHANGE ES: MANU ONLY REVISIONS:
SCALE: N.T.S.	SHEET: 1 OF 1